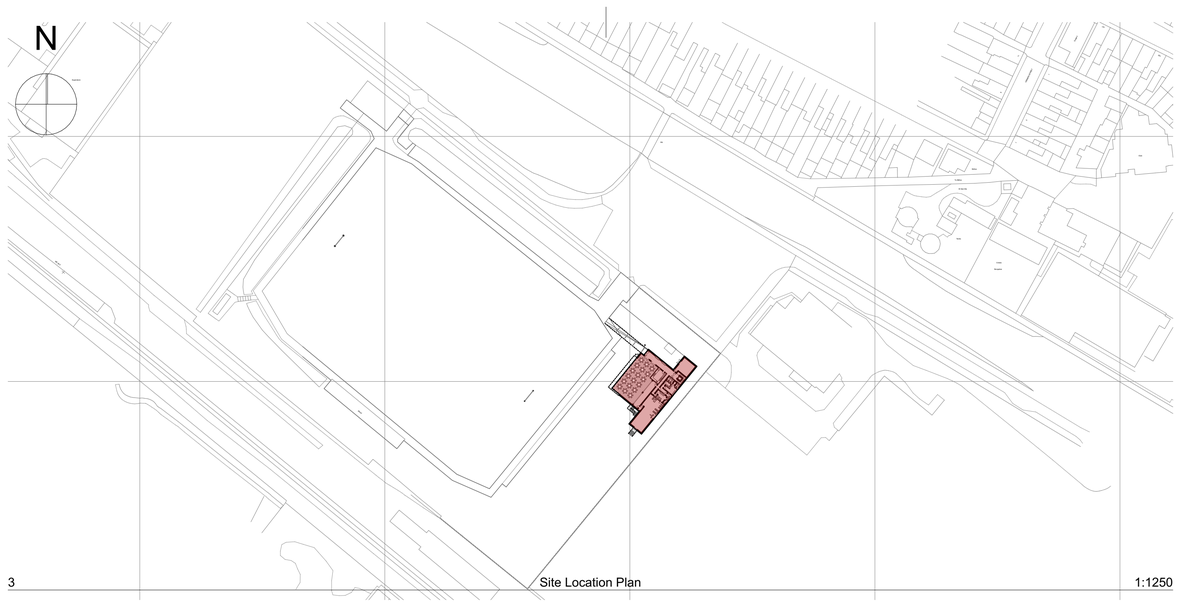

3 Site Location Plan 1:1250

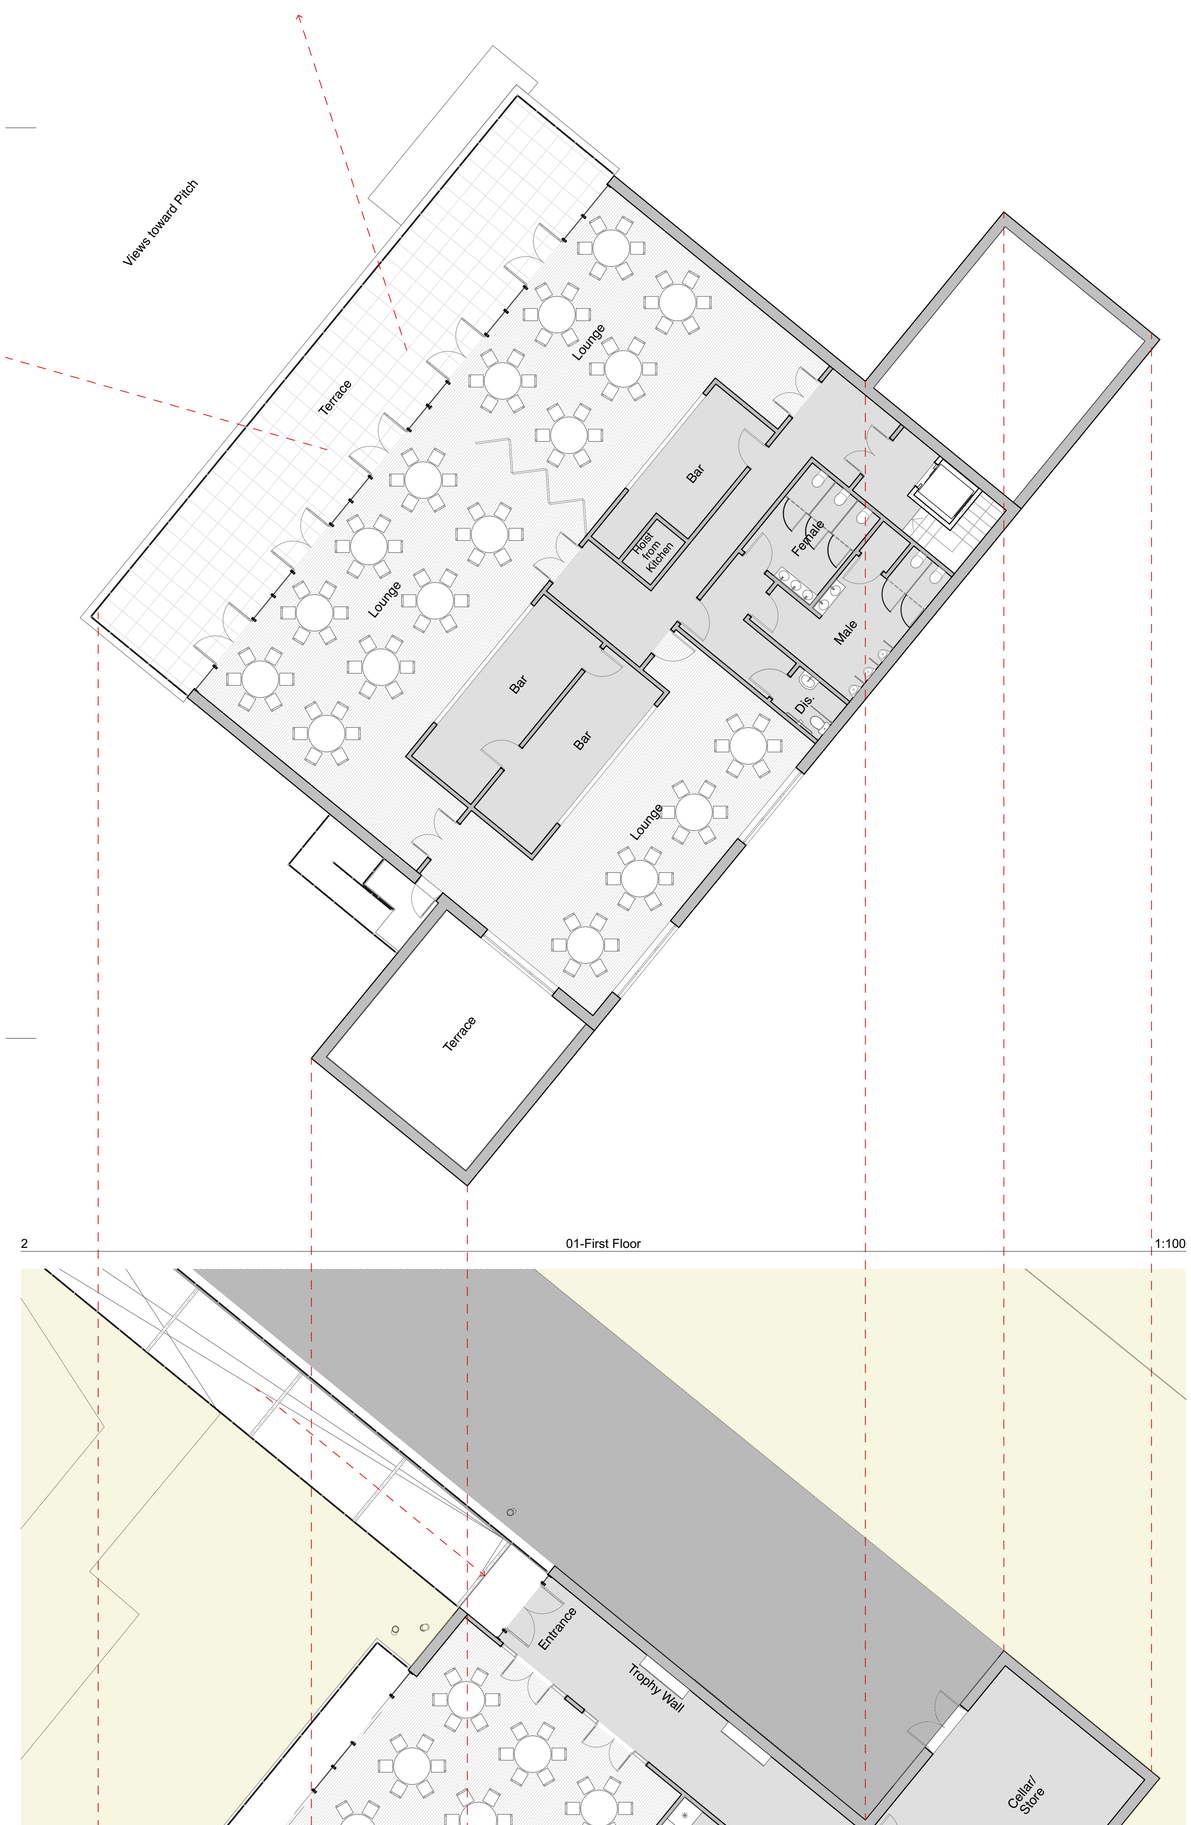

2 01-First Floor 1:100

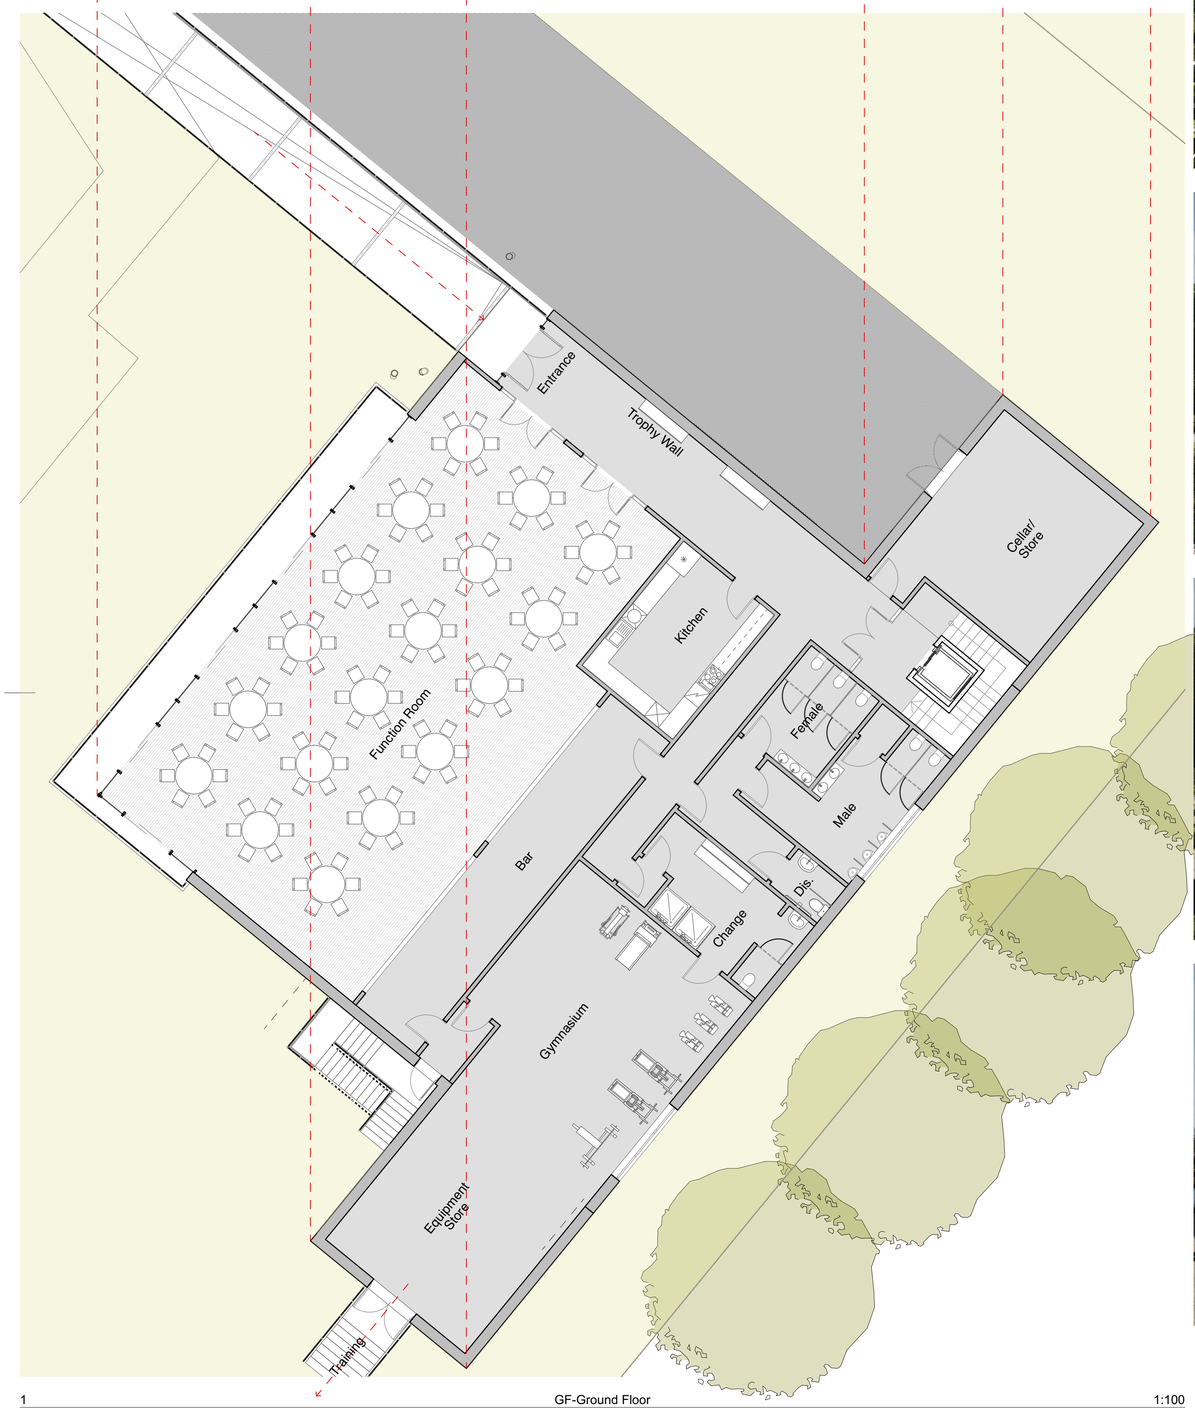

1 GF-Ground Floor 1:100

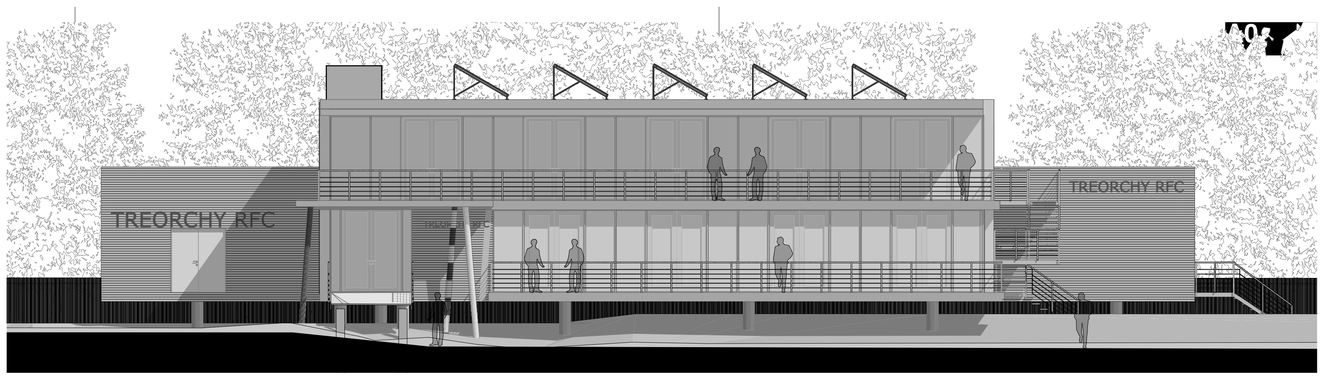

5 Front Elevation 1:100

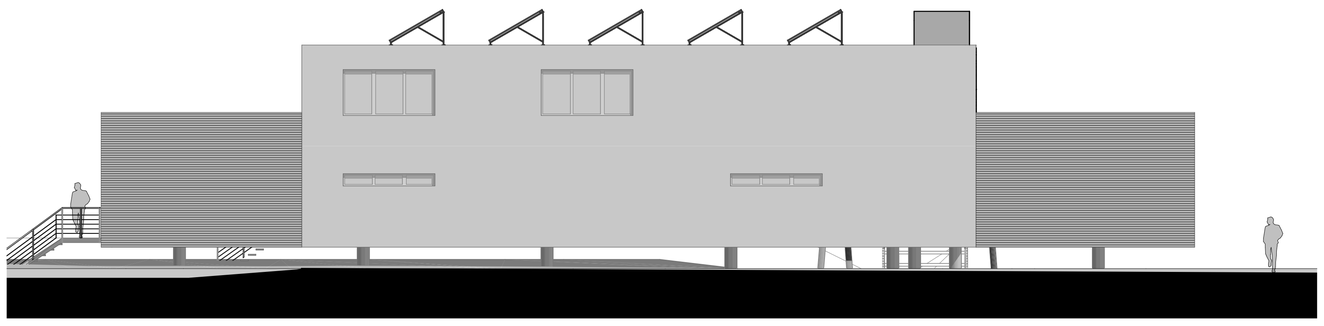

6 Rear Elevation 1:100

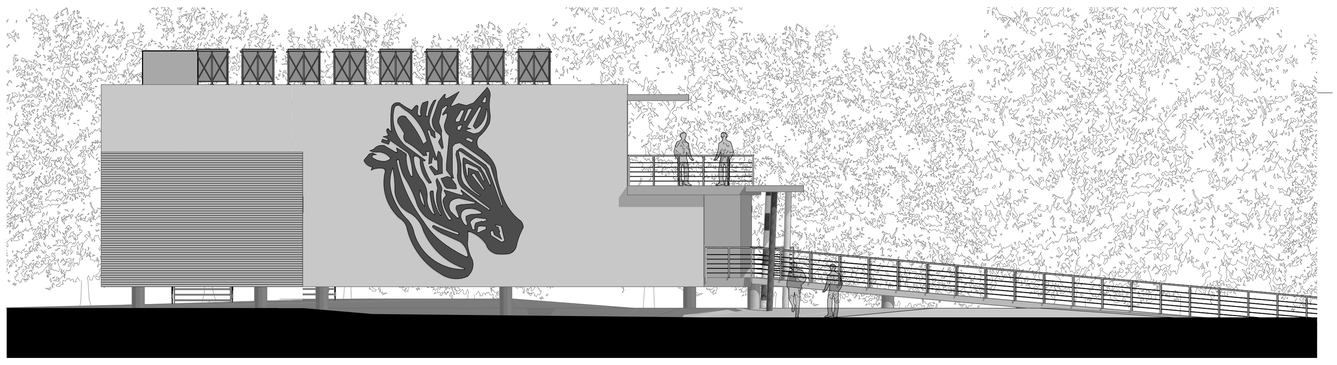

7 Side Elevation 1:100

8 Side Elevation 1:100

This document and its design content is copyright ©. It shall be read in conjunction with all other associated project information including models, specifications, schedules and related consultants documents. Do not scale from documents. All dimensions to be checked on site. Immediately report any discrepancies, errors or omissions on this document to the Originator. If in doubt ASK.

RevID	Change Name	Issuer-Initials	Date

Notes

URBAN FOUNDRY

HGA

CLIENT: Treorchy RFC

JOB TITLE: **Treorchy RFC: Feasibility Study**

TITLE: **Site 2 Proposals**

DATE:	Scale @ A0	CHECKED
	1:100, 1:1250, 1:3.23	

UPRN	job no.	originator	role	block no.	level	zone	type	element	number	rev	description
####	PRJ	ORG	A	####		####			####	[02]-010	1	Site 2 Proposals

Pensaer Siartredig | **HGA Chartered Architects**
North Hill, 7 St. James Crescent, Swansea, SA1 6DP t: 01792 644038 f: 01792 645446 e: design@hga.wales